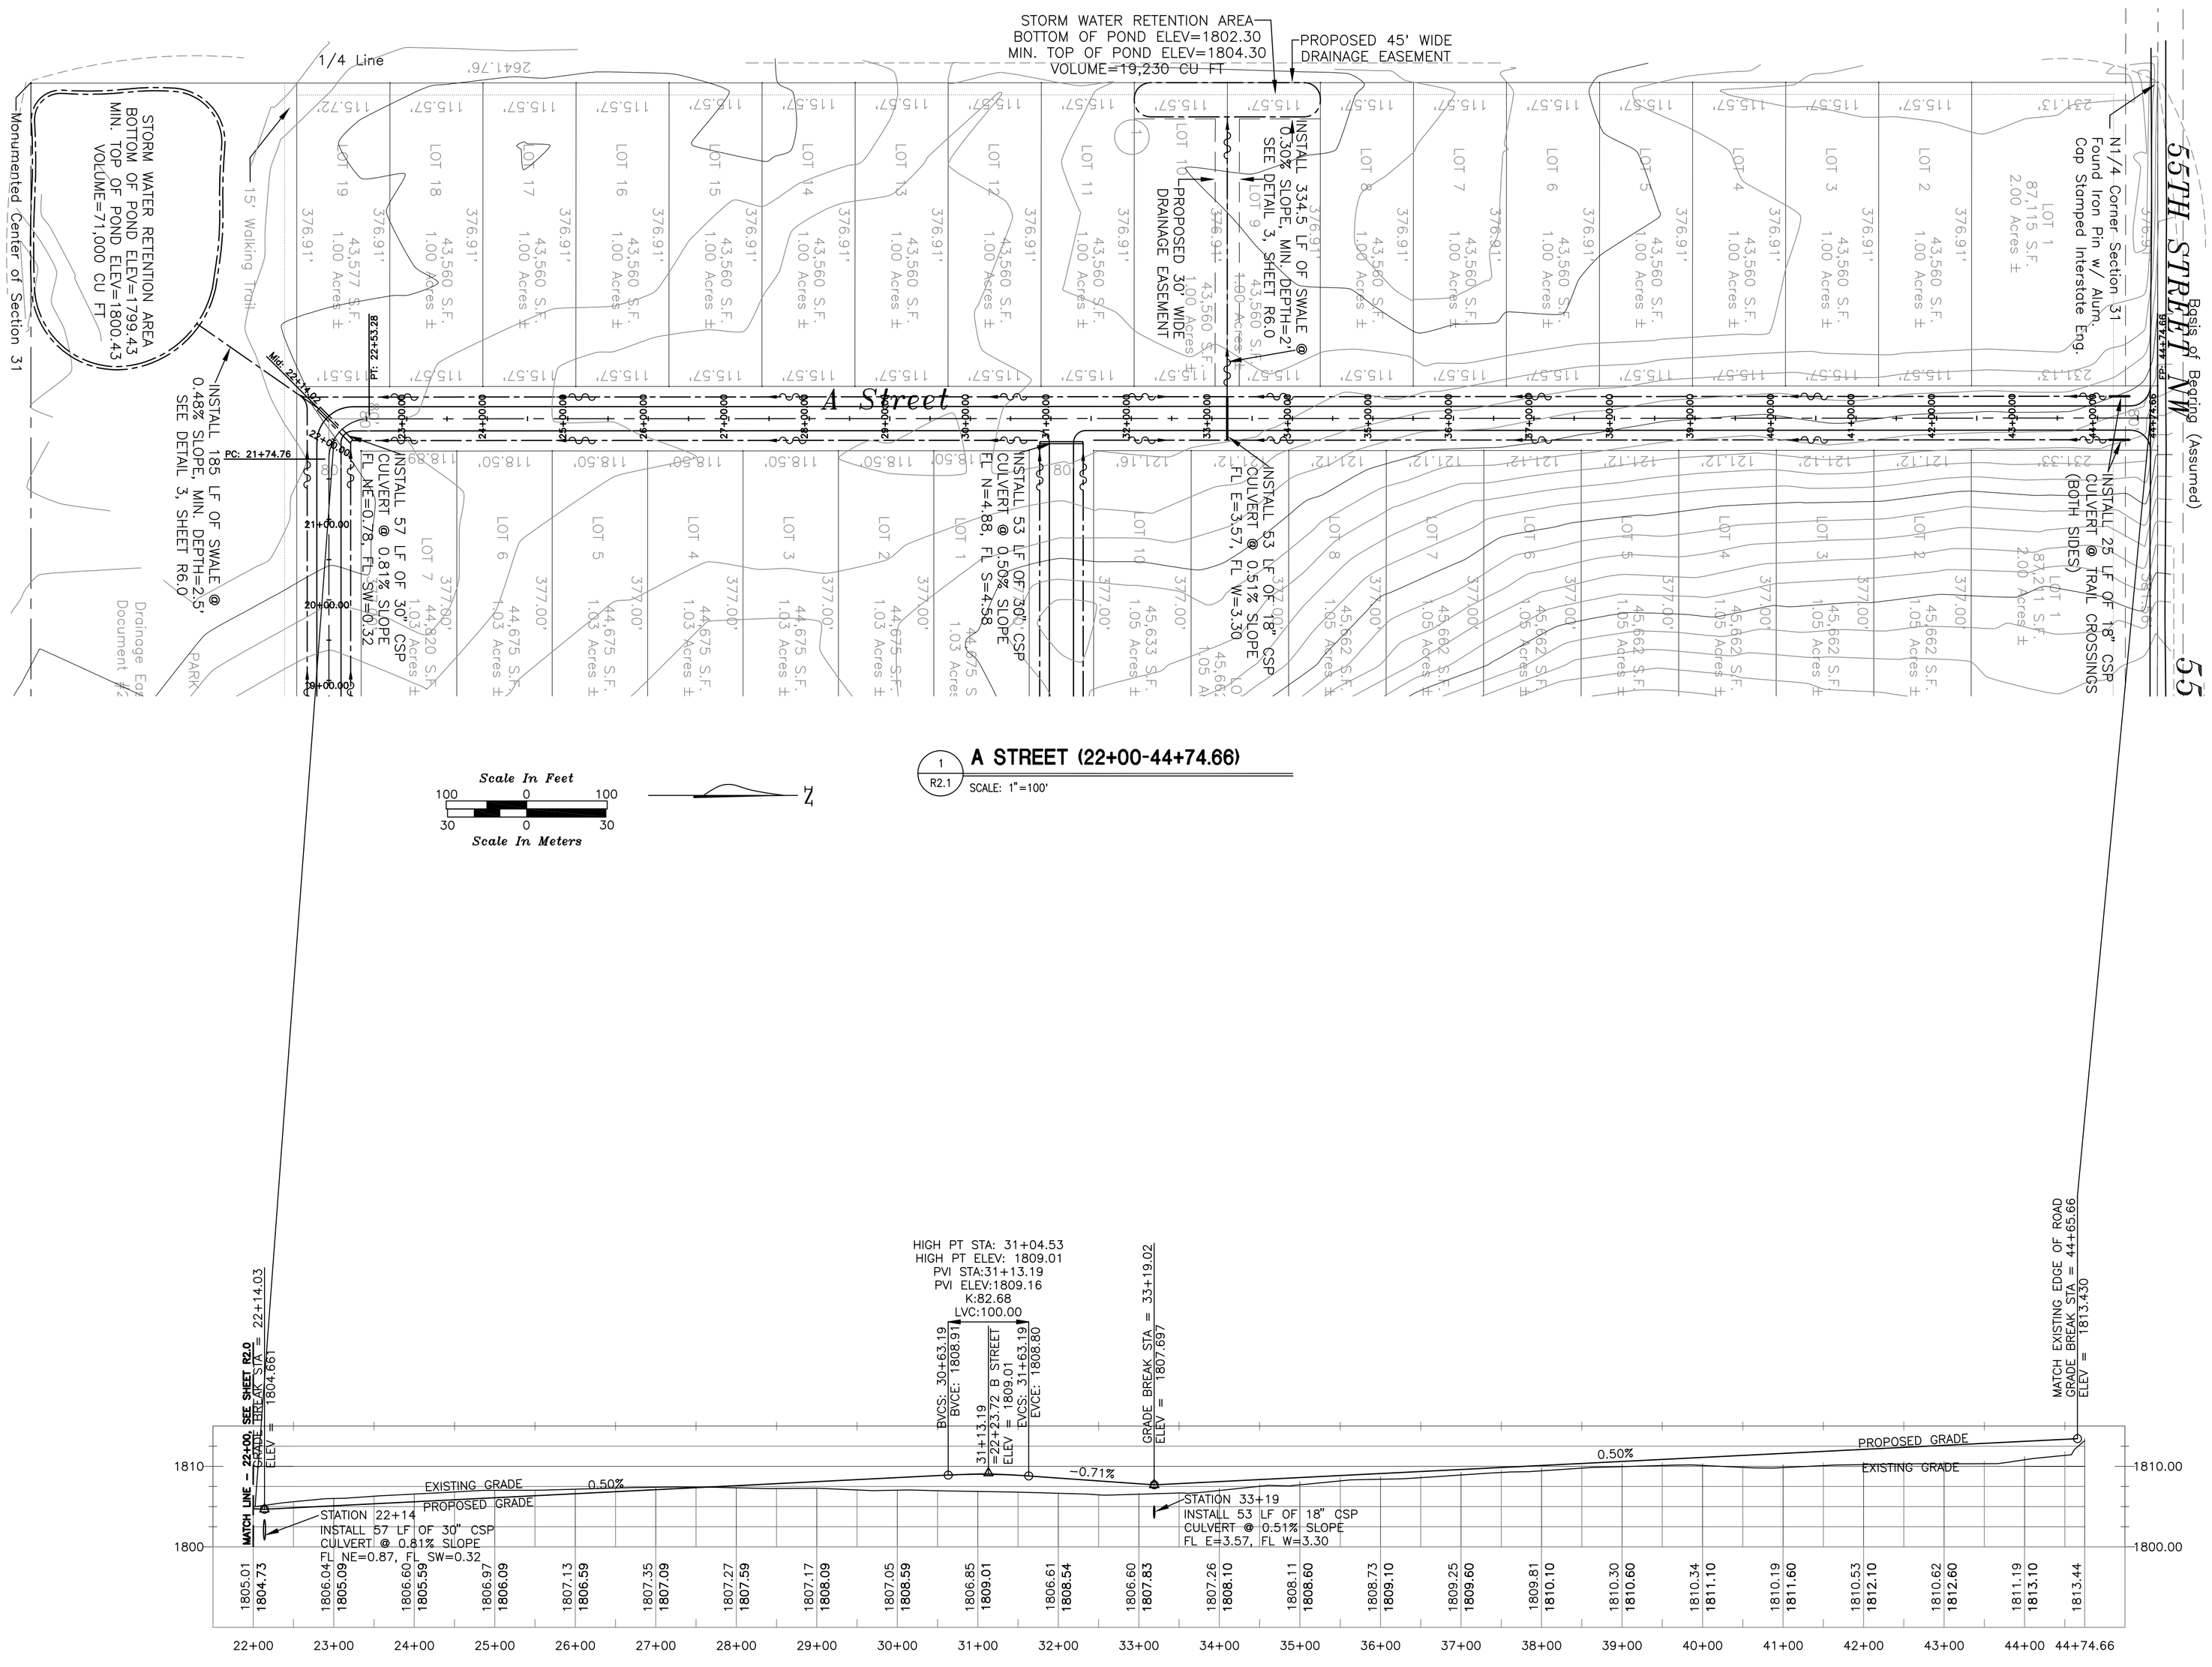

1 / R2.1 **A STREET (22+00-44+74.66)**

SCALE: 1"=100'

A STREEET (22+00-44+74.66)

SCALE: VERTICAL 1"=10', HORIZONTAL 1"=100"

PER M. HJALMARSSON PE-6757
REGISTERED PROFESSIONAL ENGINEER NORTH DAKOTA

Sheet 3 of 7

C&H
Engineering and Surveying Inc.
1161 Sunset Ridge Drive • Bozeman, MT 59718
Phone: (406) 586-0277 • Fax: (406) 586-0283
www.chengineers.com • e-mail: ric@chengineers.com

REVISIONS	ENGINEER: RJC
11/1/12	DESIGN: MH
12/6/12	DRAWN: CMT
12/21/12	
1/10/13	

A STREET (22+00-44+74.66)

BLACKWOOD SUBDIVISION ROAD PLANS

WILLIAMS COUNTY, NORTH DAKOTA

Drawing Date: 1/11/2012

R2.1

#12240